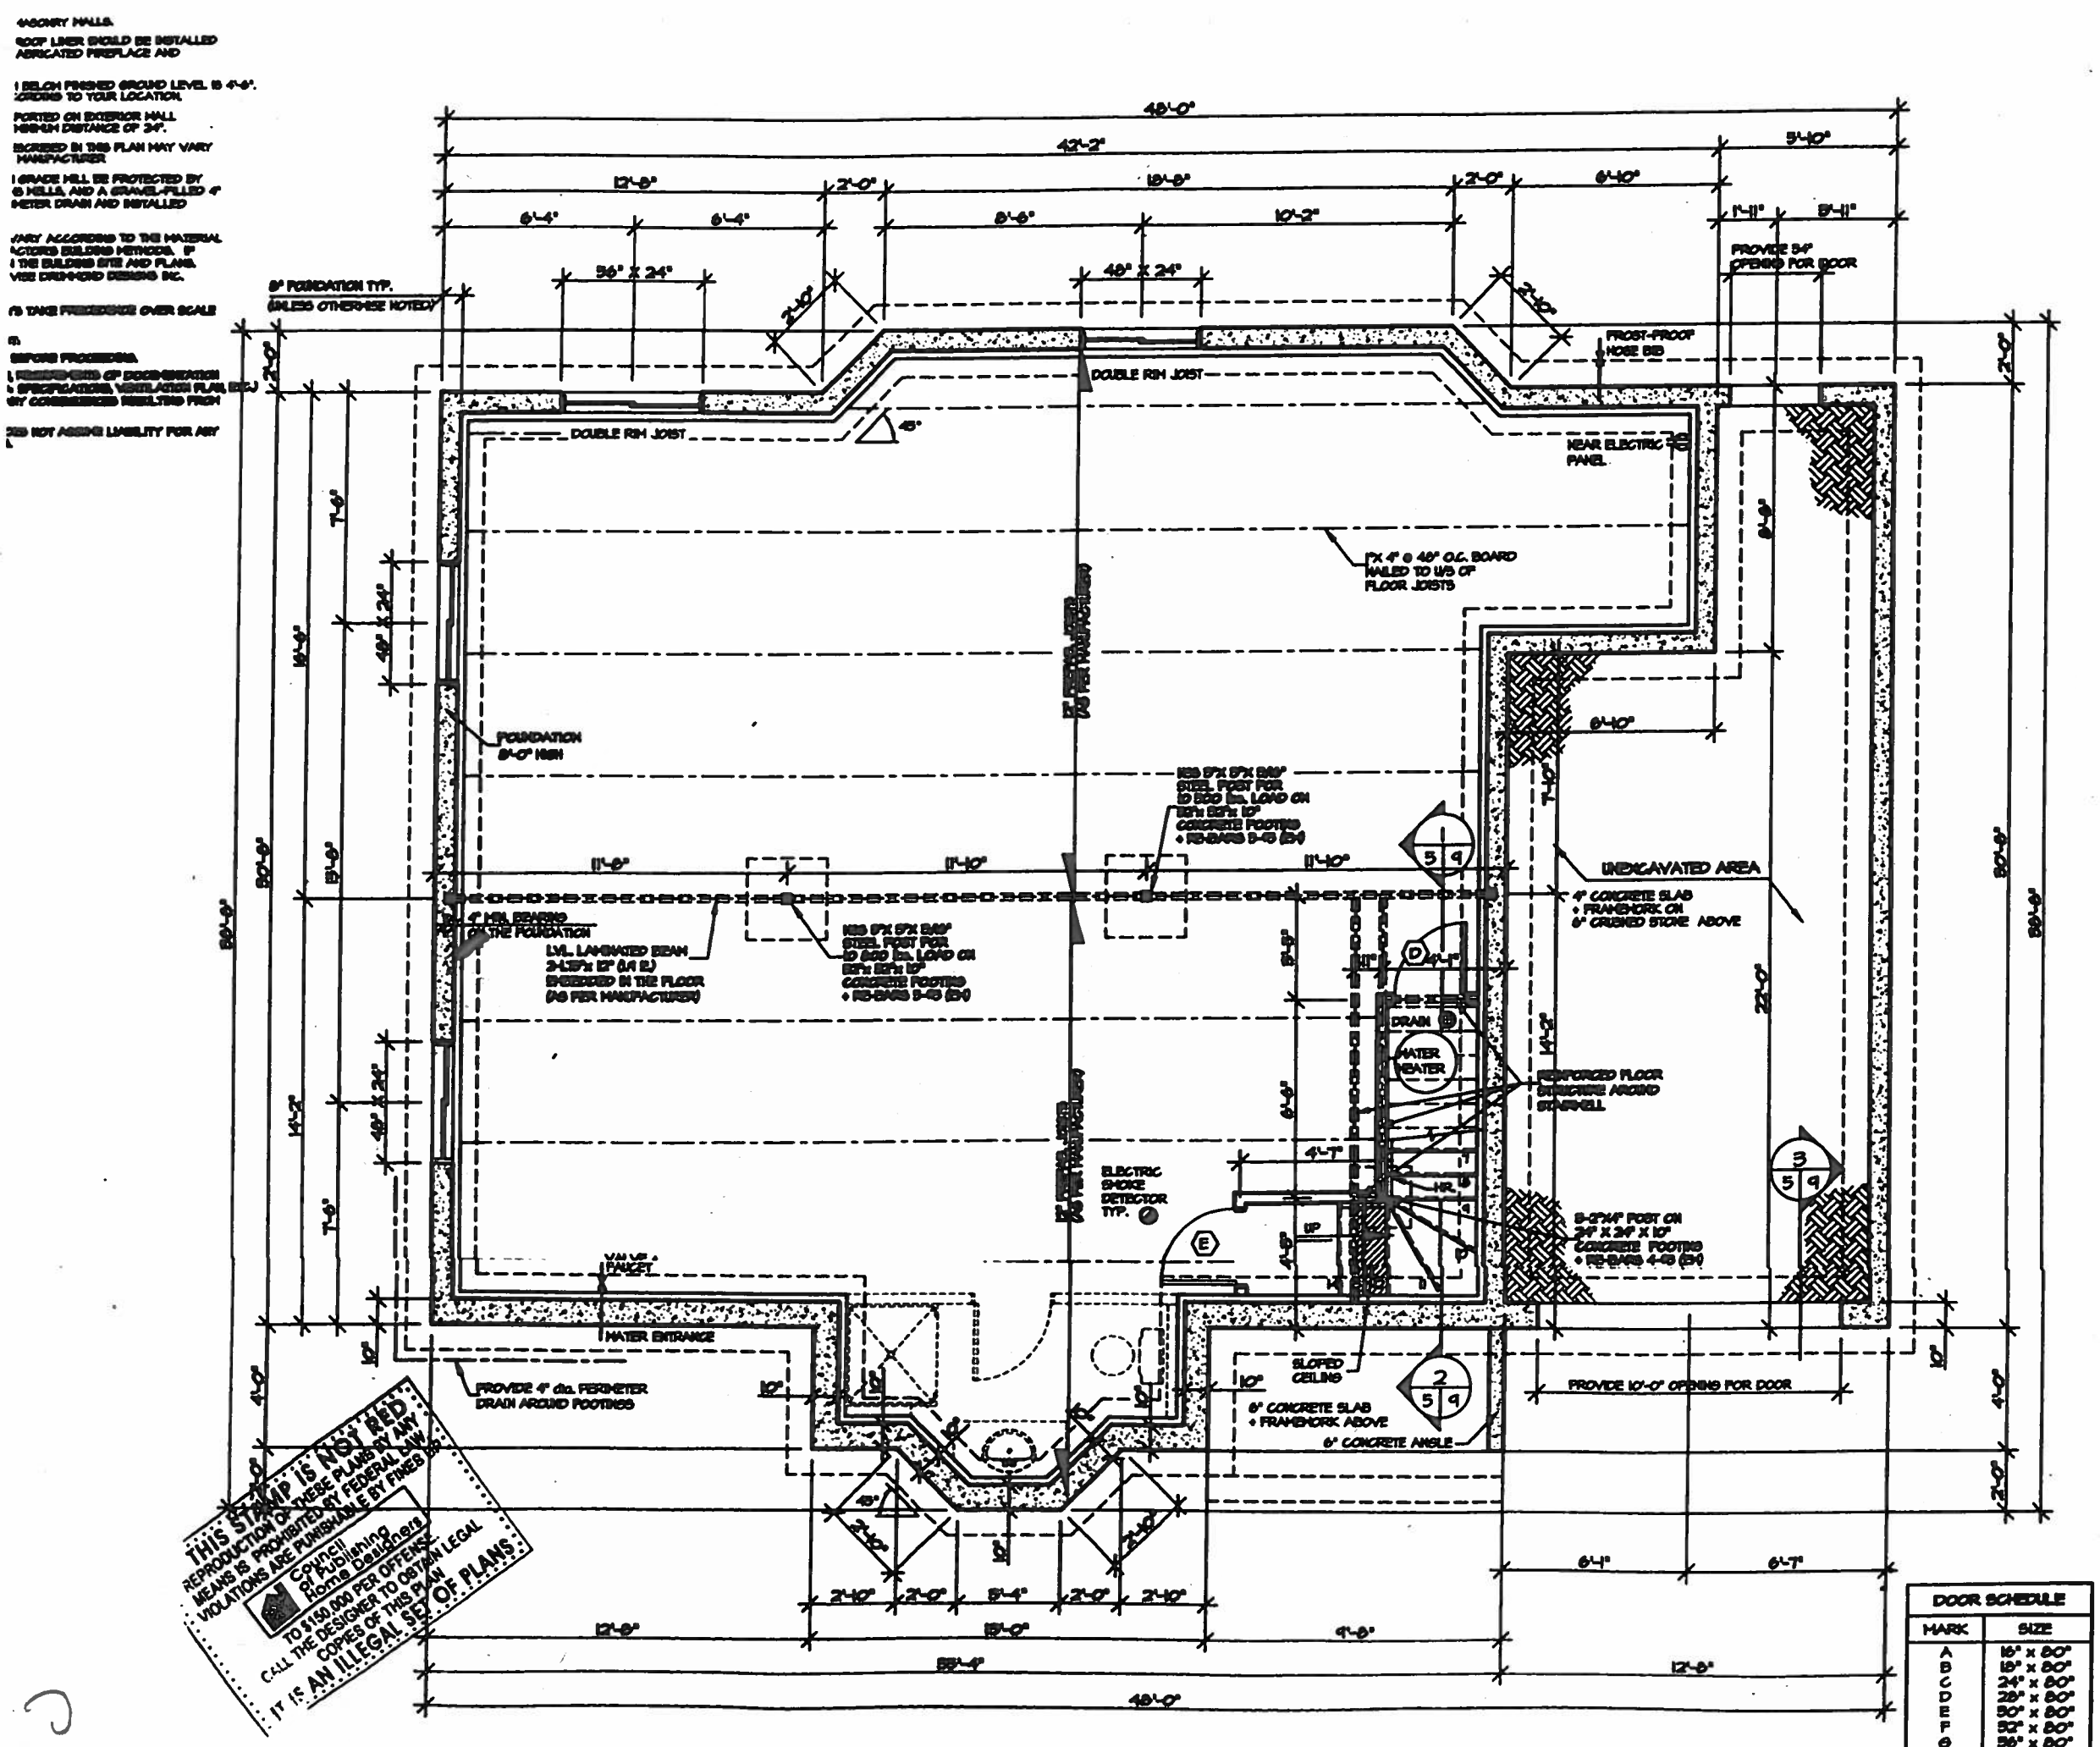

DOOR SCHEDULE	
MARK	SIZE
A	16" x 80"
B	18" x 80"
C	24" x 80"
D	28" x 80"
E	50" x 80"
F	52" x 80"
G	56" x 80"
H	48" x 80"

THIS STAMP IS NOT RED
REPRODUCTION OF THESE PLANS BY ANY MEANS IS PROHIBITED BY FEDERAL LAW
VIOLATIONS ARE PUNISHABLE BY FINES UP
Council of Publishing Home Designers
TO $150,000 PER OFFENSE
CALL THE DESIGNER TO OBTAIN LEGAL COPIES OF THIS PLAN
IT IS AN ILLEGAL SET OF PLANS